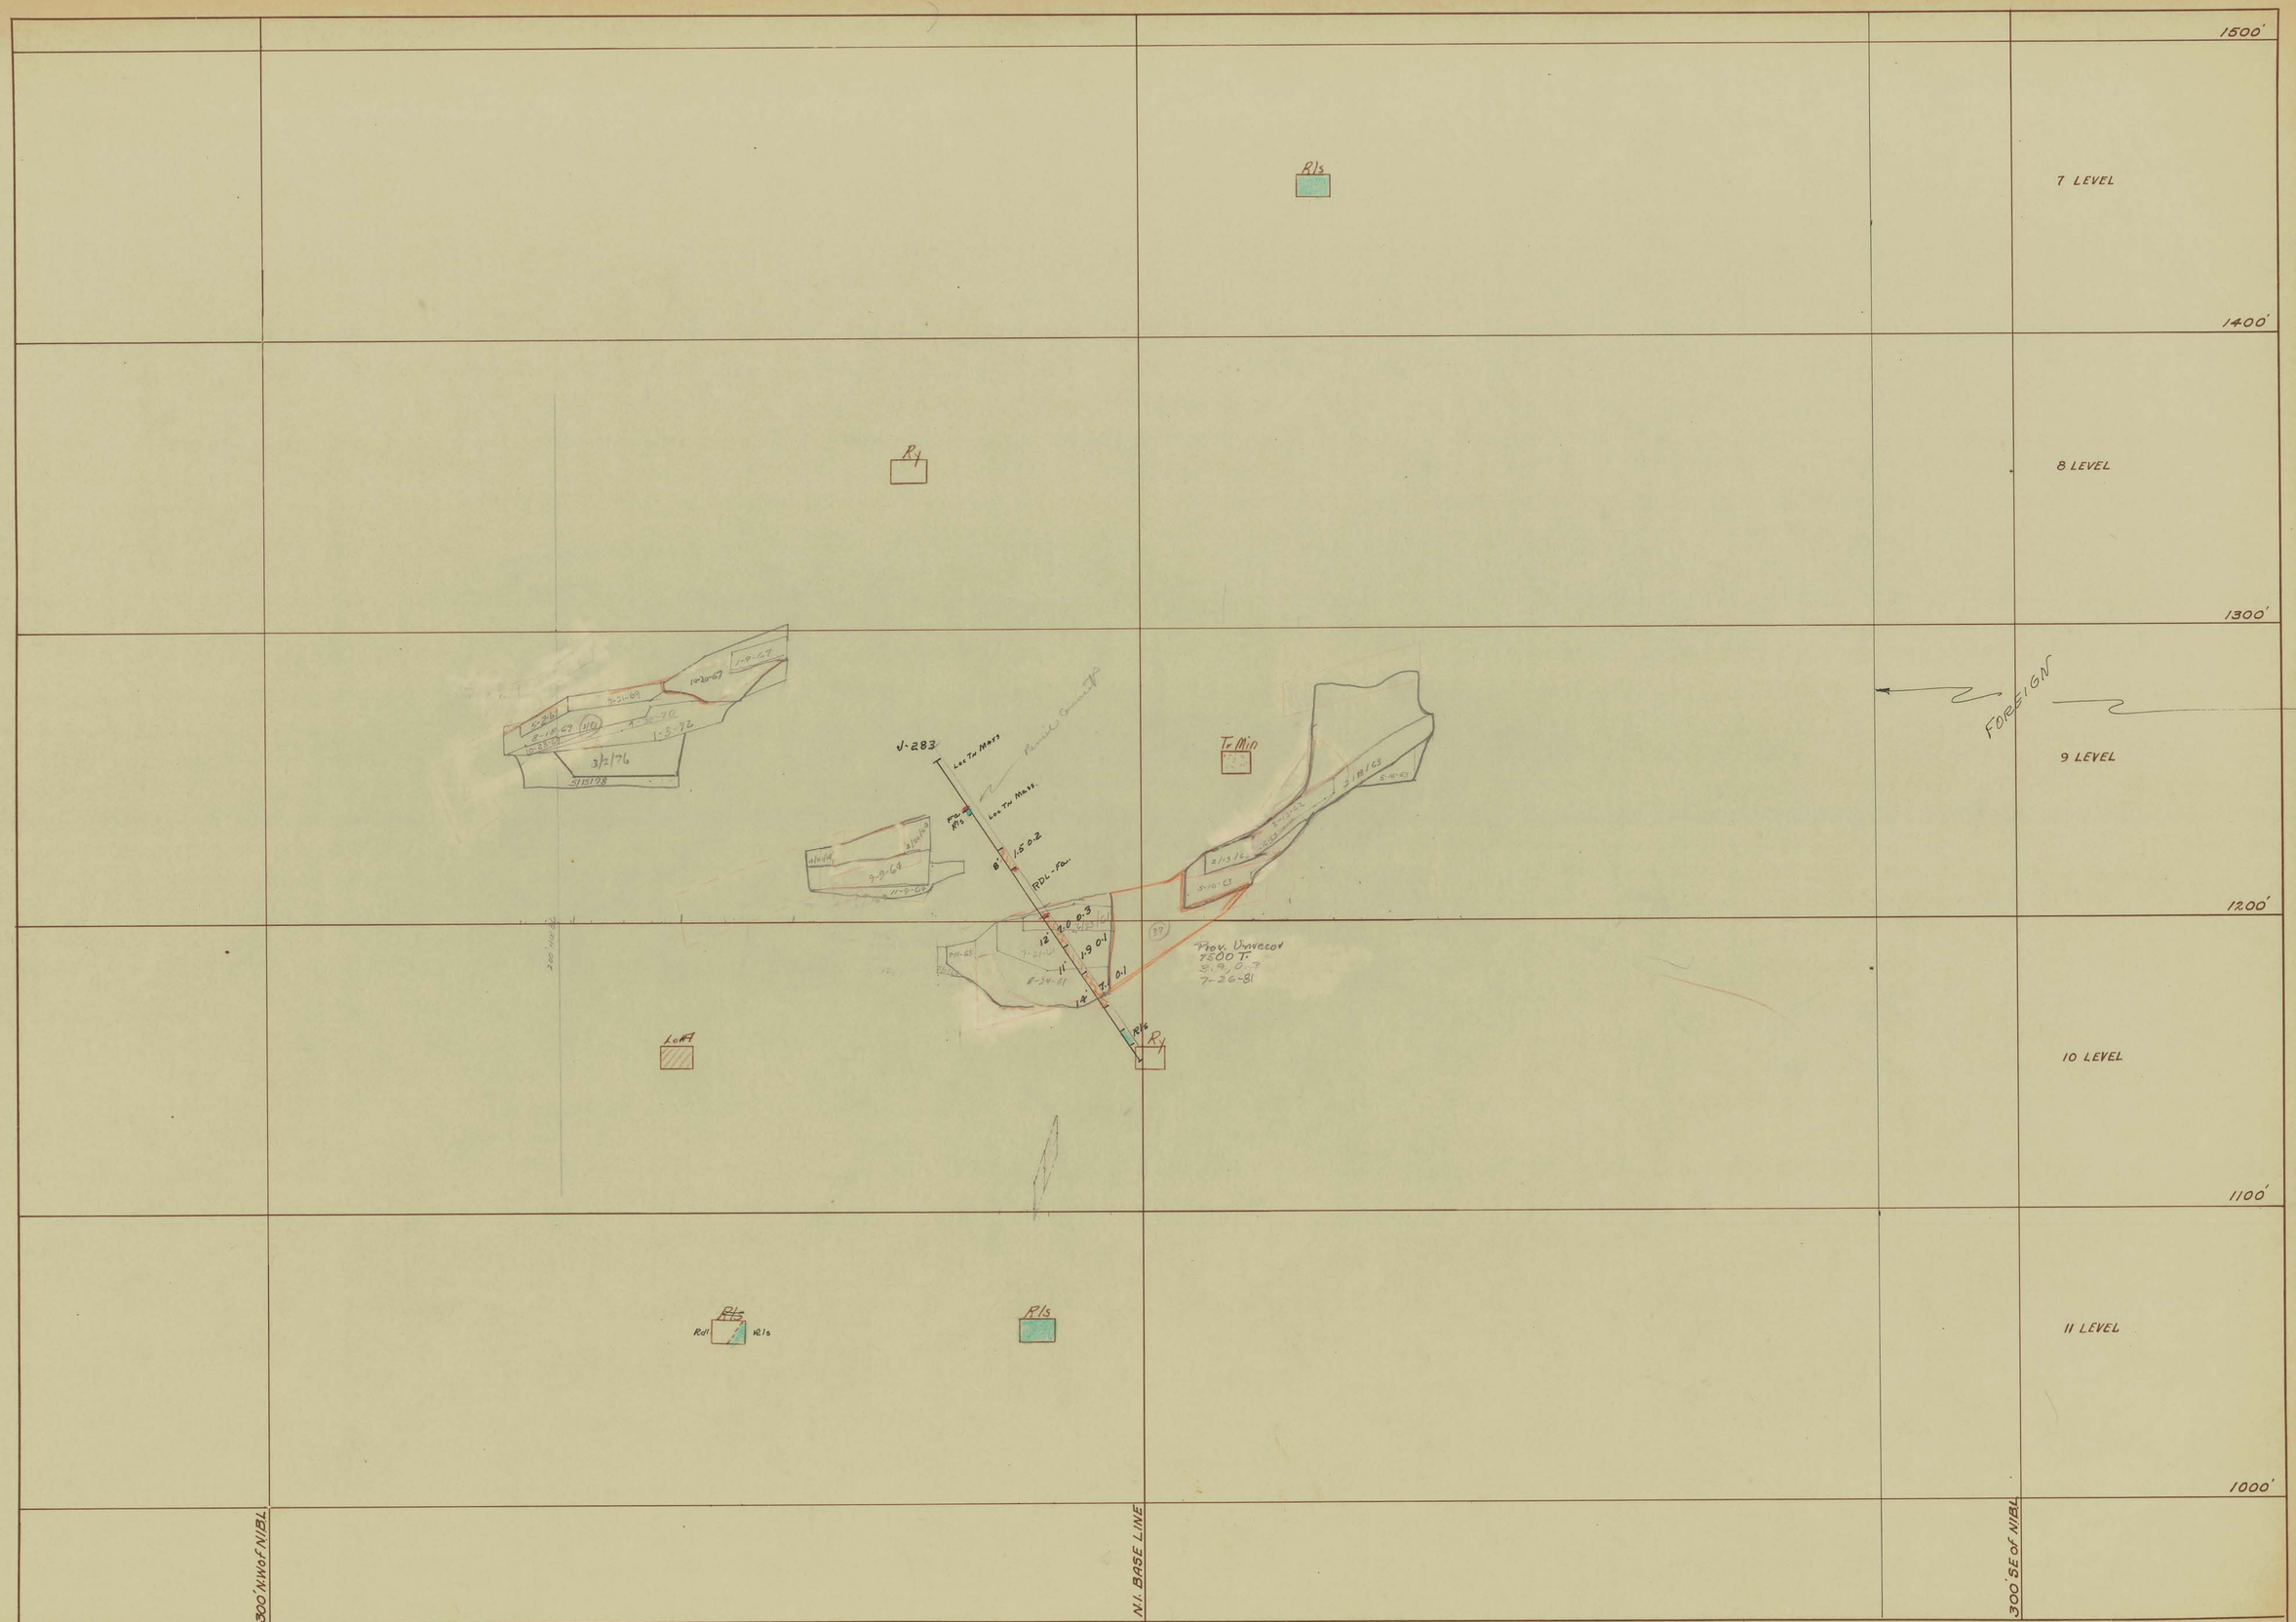

POSTED TO DATE	THE NEW JERSEY ZINC COMPANY	DRAWN H.M.M. & E.E.F. DATE 10-1-59 TRACED SCALE 1" = 30'	STOPE SECTION 07 No. 1	DISTRICT IVANHOE, VA. FILE NO.