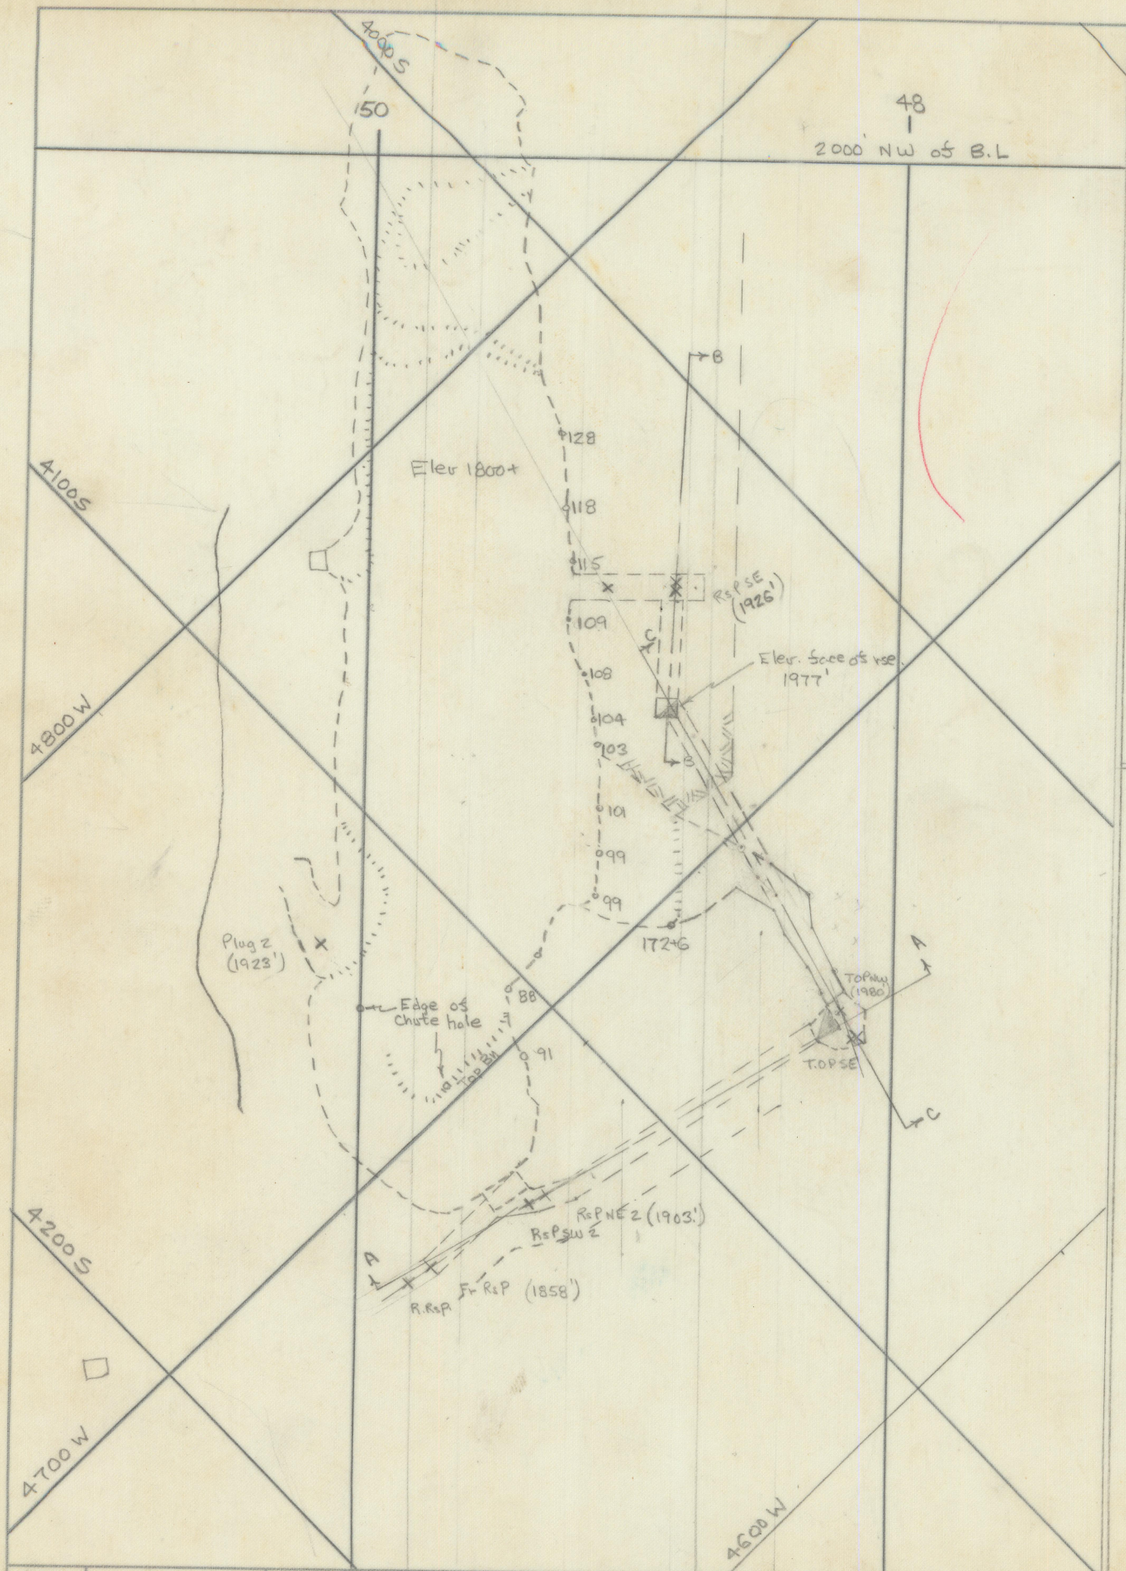

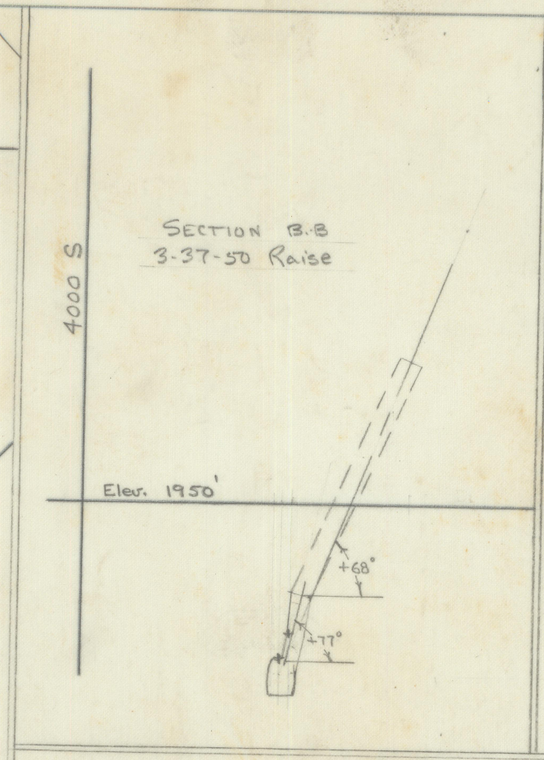

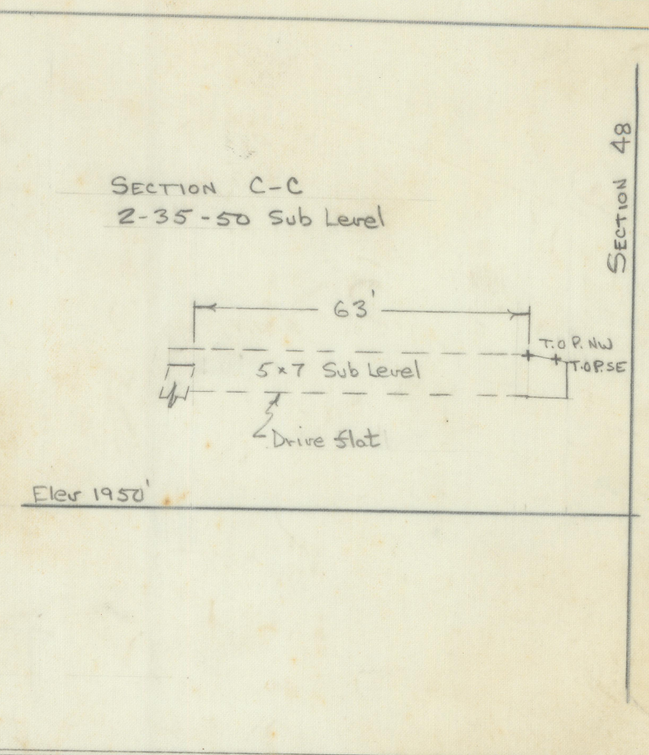

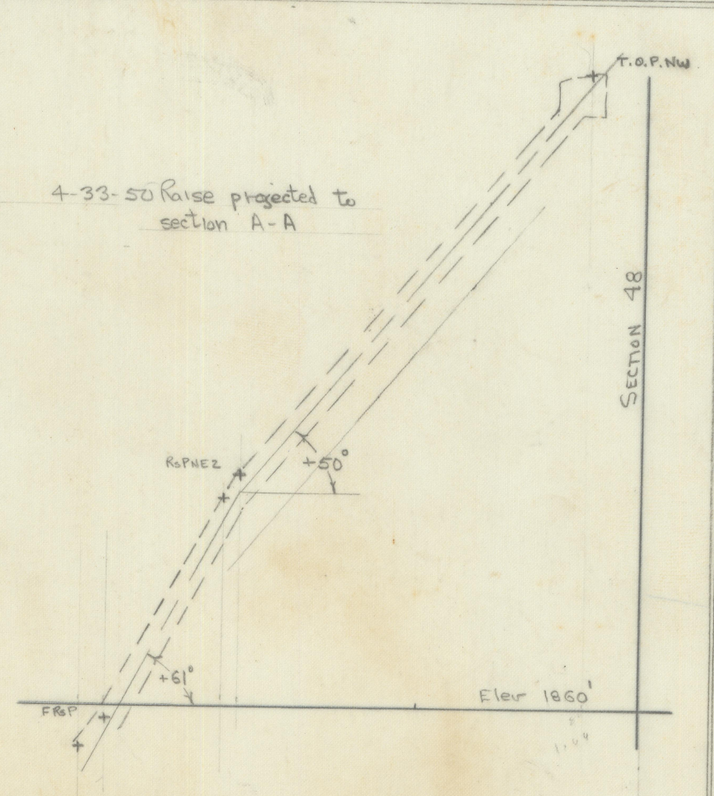

SERIAL NUMBER		DATE ISSUED		REFERENCE DRAWINGS	REVISIONS	THE NEW JERSEY ZINC COMPANY	DRAWN SLH	4-33-50 Raise 3-37-50 Raise 2-35-50 Sub Level	DATE 2-25-59
THIS DRAWING IN DESIGN AND DETAIL IS OUR PROPERTY AND MUST NOT BE USED EXCEPT IN CONNECTION WITH OUR WORK. ALL RIGHTS OF DESIGN AND INVENTION ARE RESERVED. THIS DRAWING MUST BE RETURNED TO THE NEW JERSEY ZINC COMPANY.				4-33-50 Raises	6-19-59 - WP 7-10-59		TRACED		SCALE 1" = 30'
							CHECKED		TGB 3525
							APPROVED		